


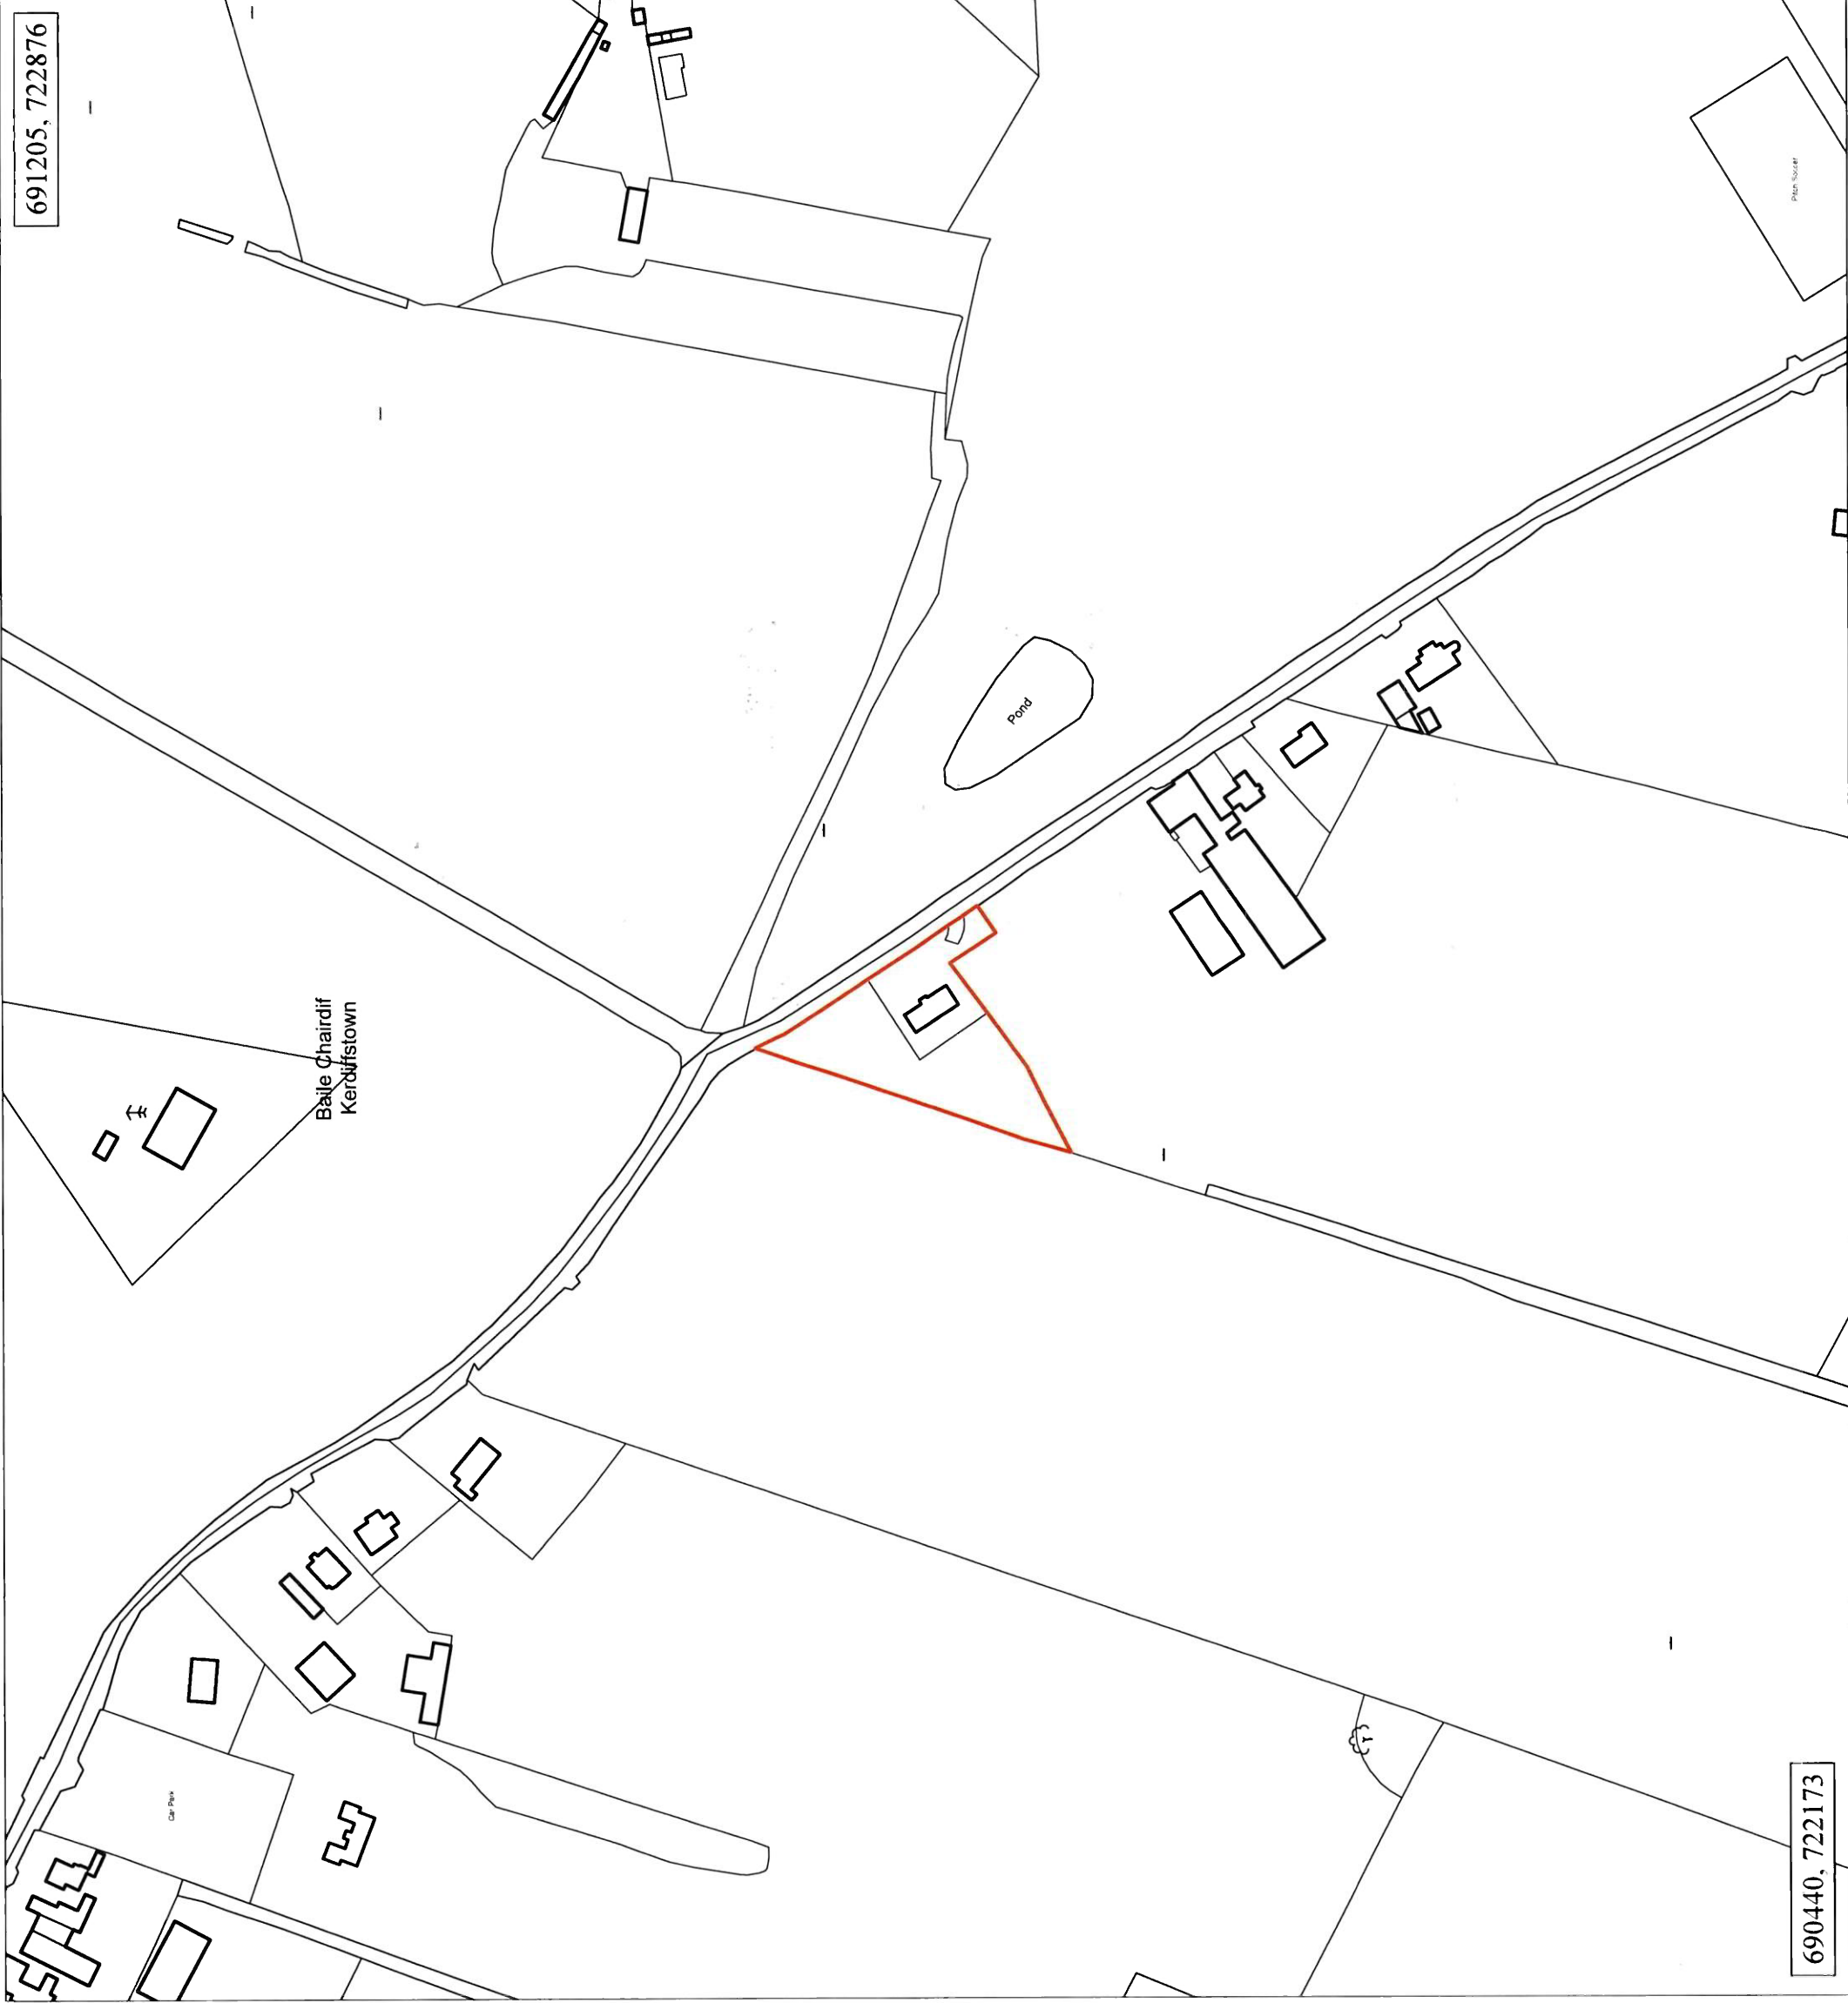

This map was plotted on **22/05/2026** in compliance with Ordnance Survey and Land Registry plot specifications.

This is a Computer Generated Map
(From Ordnance Survey Digitised Detail)
And Refers To Area Edged In Red.

**KILDARE COUNTY COUNCIL
COMPULSORY PURCHASE ORDER 2026
THE LAURELS, KERDIFFSTOWN, NAAS,
CO. KILDARE**

ADDRESS	The Laurels, Kerdiffstown, Naas, Co. Kildare
FILE NO.	26-093
O.S. REF. NO.	3509-B
SCALE	1:2500 (A3)
AREA	1.0554 Acres (0.4271 hectares)
DATE	22/05/2026
PREPARED BY	Local Authority


Dated the 28th day of May 2026 PRESENT when the seal of KILDARE COUNTY COUNCIL was affixed hereto:

Signed: *Amogh Singh*
Chief Executive

Signed: *Seethy*
Nominated Member

Signed: *Sharon O'Gara*
County Secretary

DEPOSIT MAP

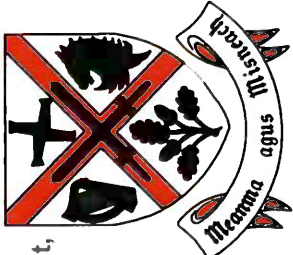

Town Regeneration Team
Housing & Regeneration Department,
Kildare County Council,
Áras Chill Dara,
Devoy Park, Naas, Co. Kildare

Tel. 045 980200 Fax. 00353 045 980240
Email. customerservice@kildarecoco.ie
Web. www.kildare.ie/counycouncil

Director of Services:- Annette Aspell,
Town Regeneration Officer:- Sharon O'Gara